SKETCH SHOWING IMPROVEMENTS TO ROADS & DRAIN AT ABBIGERE GANESHA TEMPLE IN WARD NO-12 IN SHETTYHALLI SUB DIVISION,

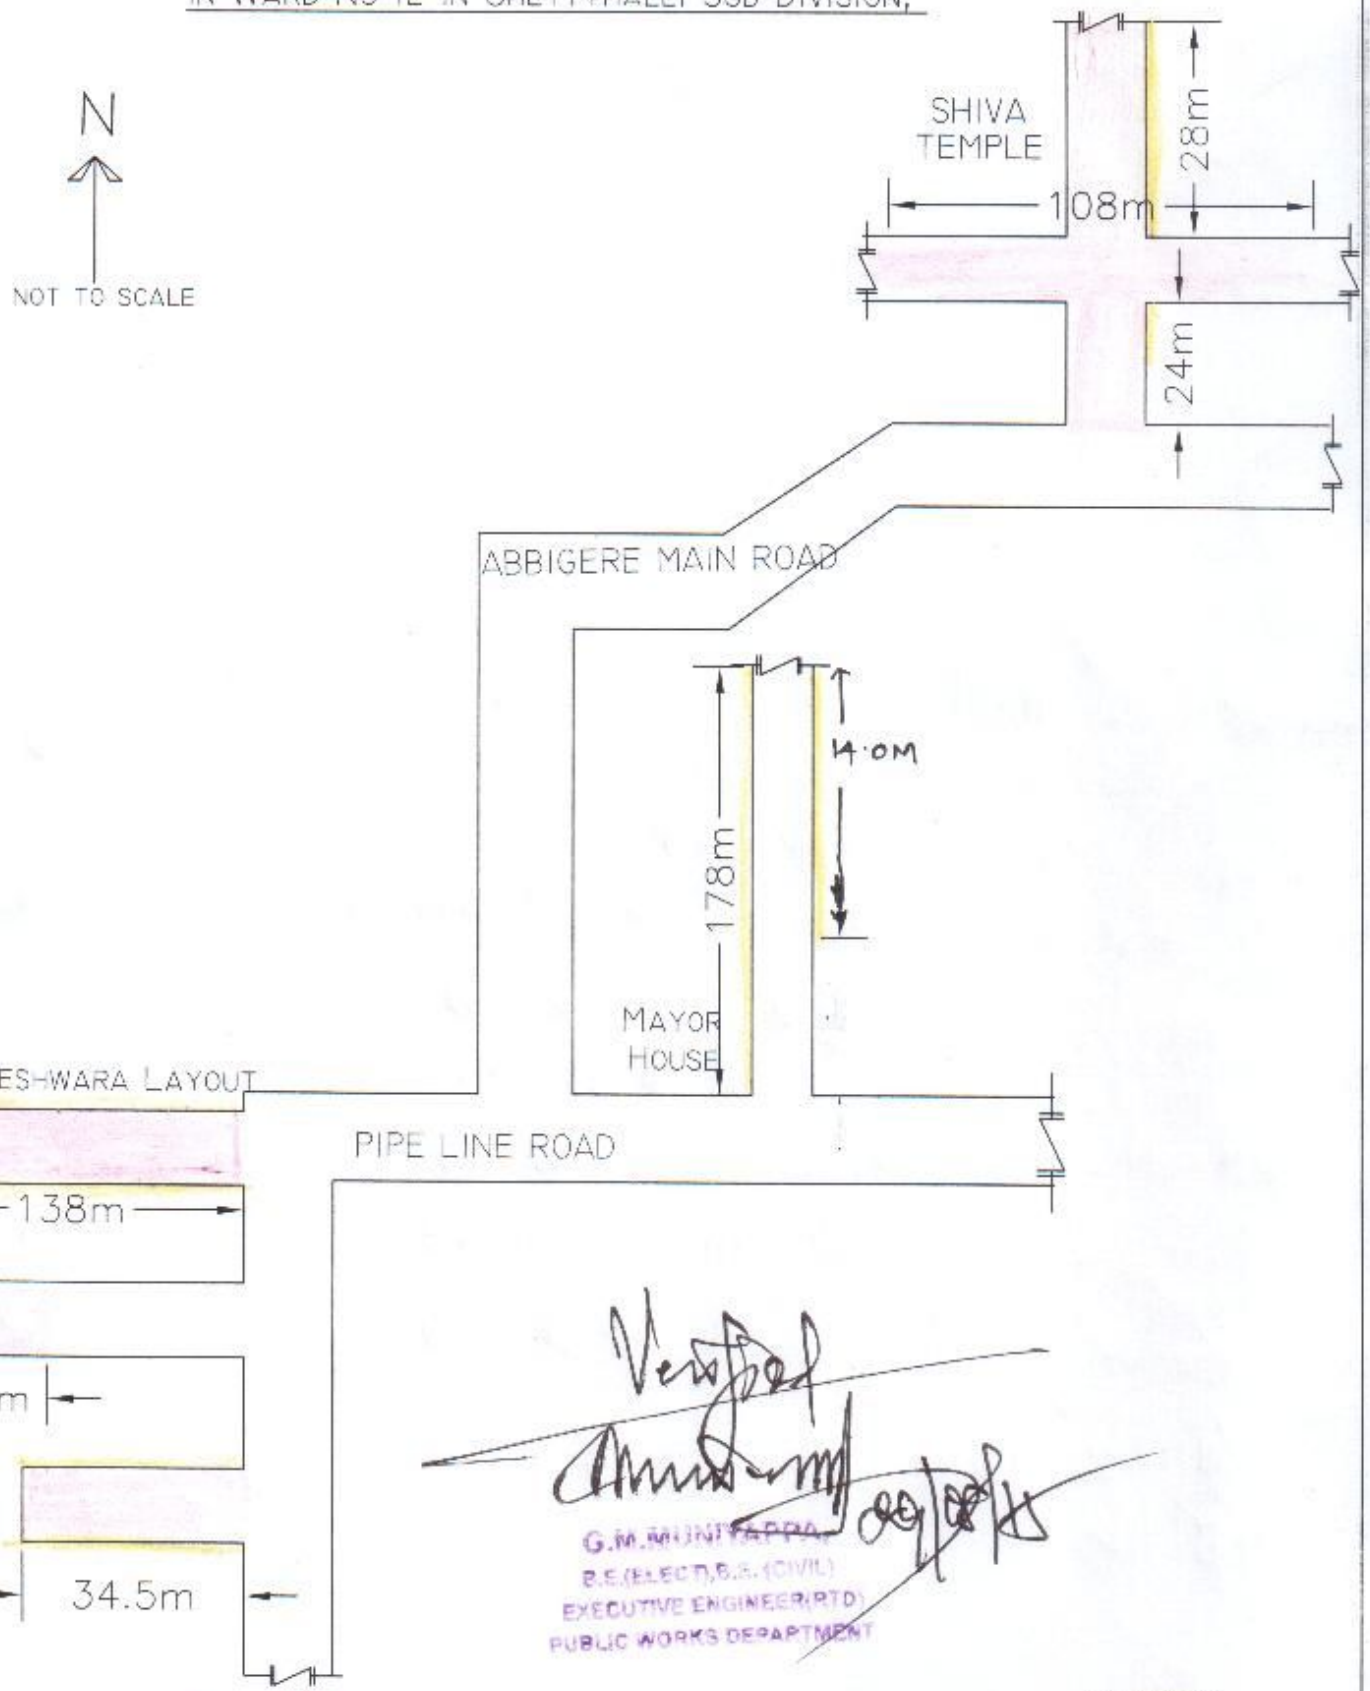

G.M.MUNIYAPPA
B.E.(ELECTL),B.E.(CIVIL)
EXECUTIVE ENGINEER(RTD)
PUBLIC WORKS DEPARTMENT

Asst Engineer
Ward No-12

Asst Executive Engineer
Shettyhalli Sub-Division
B.B.M.P

INDEX

- B.S. SLAB
- METALLING